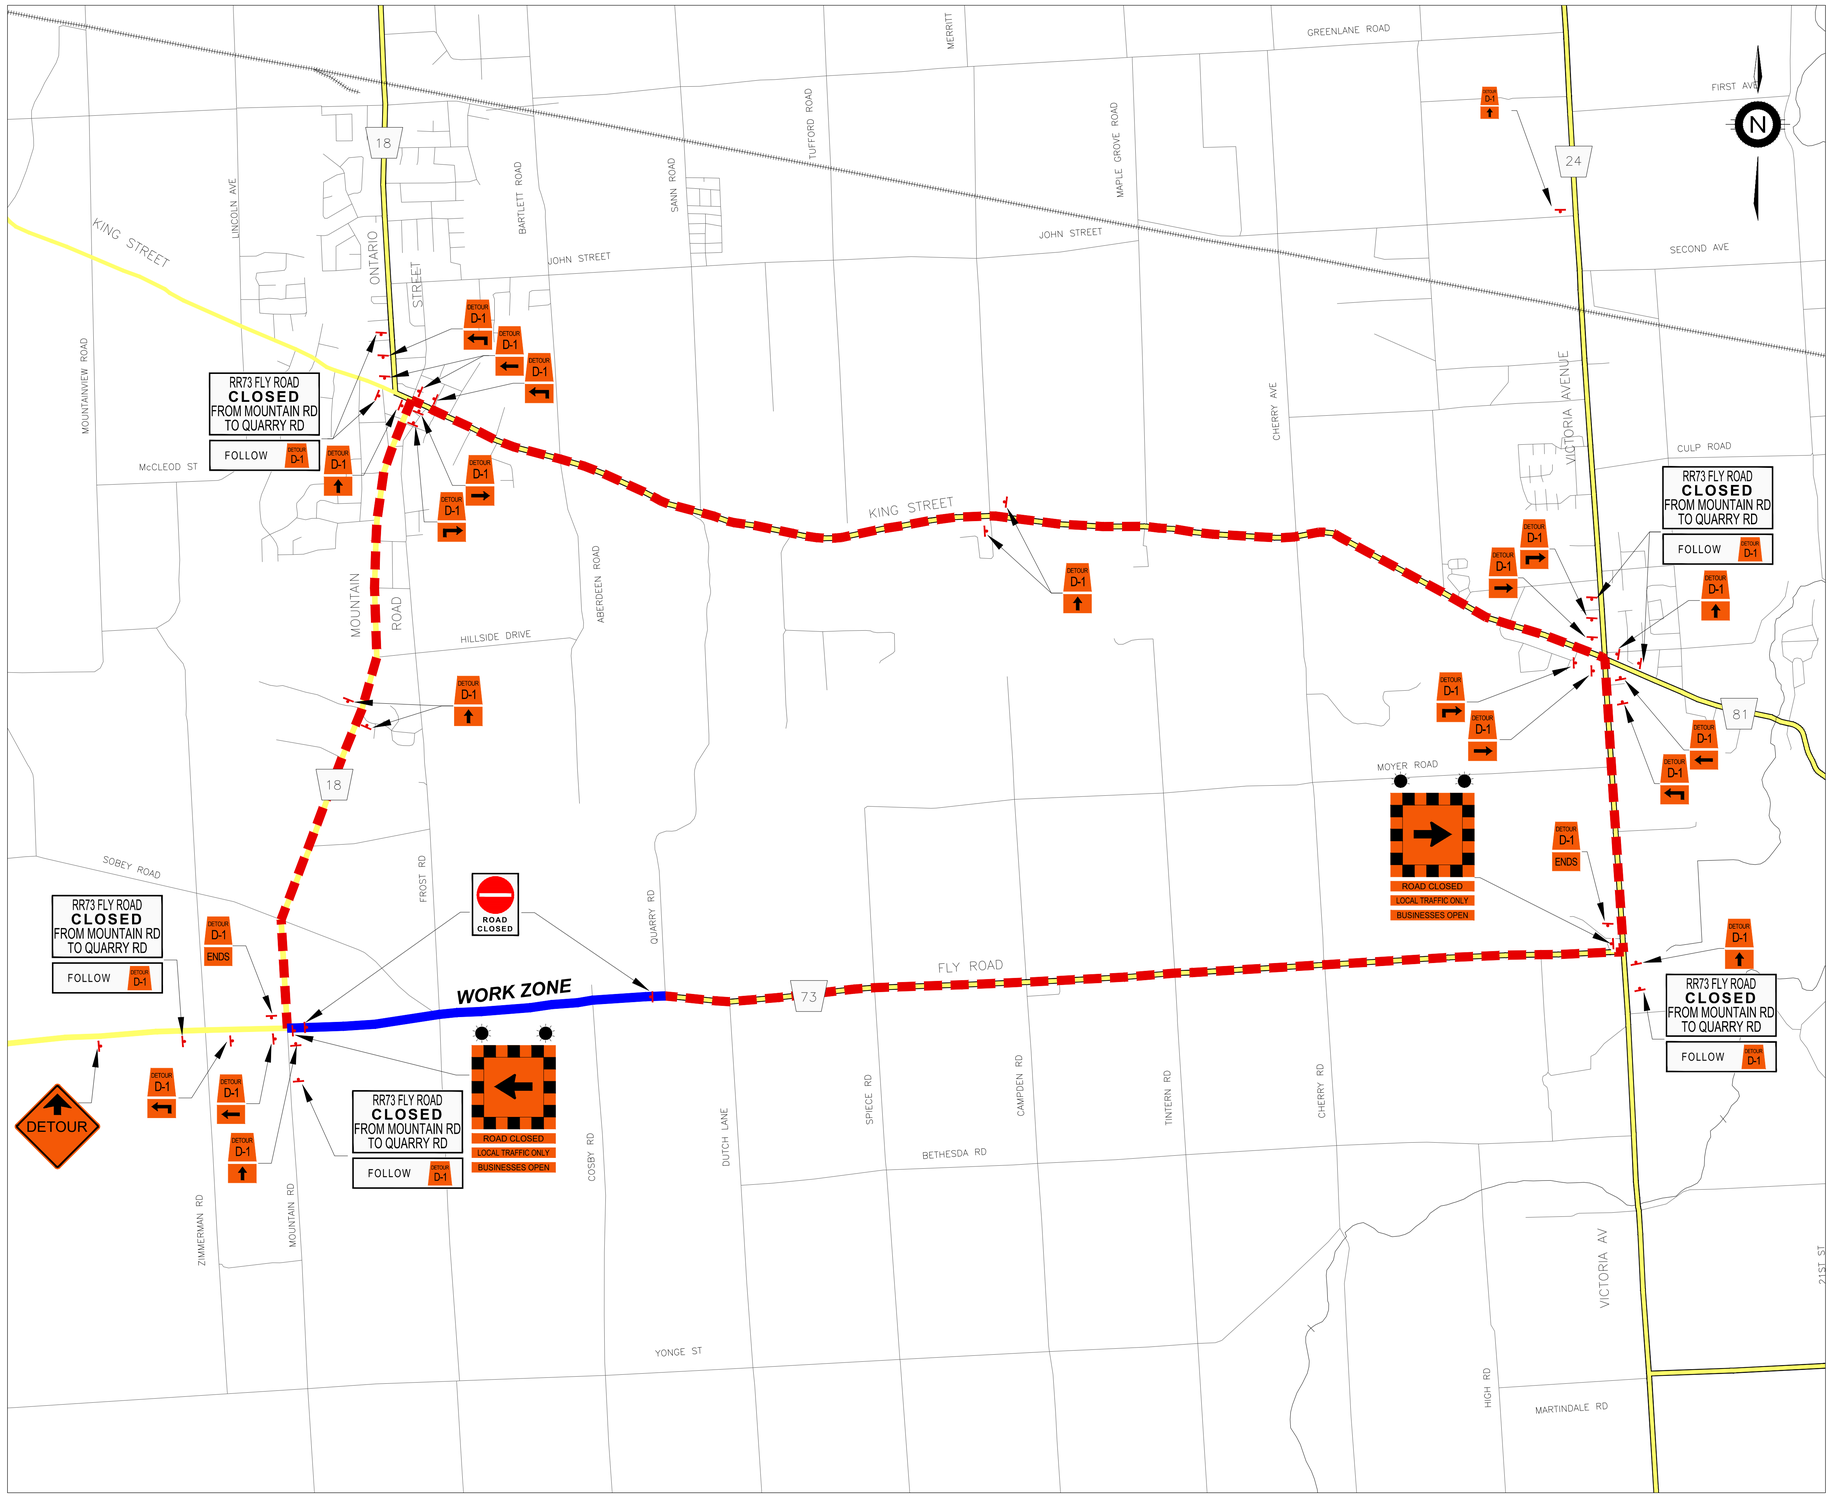

DETOUR ROUTE SIGNS

DETOUR MARKERS LEFT

TC–10AL TC–10EL TC–10FL TC–10BL TC–10D

DETOUR MARKERS RIGHT

TC–10C TC–10BR TC–10FR TC–10ER TC–10AR

DETOUR AHEAD Sign

TC–5 TC–5A TC–5B

DETOUR-TURN OFF / DIVERSION Sign

With 2 Flashing Beacons, ROAD CLOSED Tab Sign and LOCAL TRAFFIC ONLY Tab Sign

TC–7

TC–7tA

TC–7tB

NO EXIT Sign

TC–39

BARRICADE TC–53A

DETOUR DESIGNATION Sign

With DETOUR Marker

TC–10 Sign

STREET SECTION CLOSED Sign

TC–67

STREET SECTION CLOSED Sign

Rb–92

"ROAD CLOSED" SIGNS TO BE PLACED/REMOVED AS REQUIRED FOR PAVING OPERATION LOCATION

NOTES:

1. TC–10A MARKERS TO BE INSTALLED 100m IN ADVANCE OF INTERSECTIONS.
2. TC–10B MARKERS TO BE INSTALLED 10–30m IN ADVANCE OF INTERSECTIONS.
3. INSTALLATION ON TEMPORARY SUPPORTS AND SANDBAGS FOR STABILITY.
4. MAX. LATERAL CLEARANCE FROM EDGE OF PAVEMENT TO BE 4.0m.
5. ADVANCED SIGNAGE TO BE INSTALLED 2 WEEKS BEFORE CONSTRUCTION.

NO.	REVISION	DATE	INIT.
1	ISSUED FOR MTO APPROVAL	2020 12 15	BB

NOTES/LEGEND

1 THE POSITION OF POLE LINES, CONDUITS, WATERMAINS, SEWER AND OTHER UNDERGROUND AND OVERGROUND UTILITIES AND STRUCTURES IS NOT NECESSARILY SHOWN ON THE CONTRACT DRAWINGS AND, WHERE SHOWN, THE ACCURACY OF THE POSITION OF SUCH UTILITIES AND STRUCTURES IS NOT GUARANTEED. BEFORE STARTING WORK, THE CONTRACTOR SHALL INFORM HIMSELF OF THE EXACT LOCATION OF ALL SUCH UTILITIES AND STRUCTURES AND SHALL ASSUME ALL LIABILITY FOR DAMAGE TO THEM.

2 PROPERTY LINES WERE PLOTTED USING REGISTERED PLANS AND BARS LOCATED IN THE FIELD. TO VERIFY THE ACCURACY OF THESE PROPERTY LINES, A LEGAL SURVEY SHOULD BE PERFORMED PRIOR TO CONSTRUCTION.

DRAFTING	BRB
DESIGN	BRB
CHECKED BY	##
APPROVED BY	##

Niagara Region PUBLIC WORKS

CONTRACT NO. 2020-##
HOTMIX 2020
REGIONAL ROAD 73 (Fly Road)
Mountain Road to Quarry Road
IN THE TOWNSHIP OF LINCOLN
DETOUR PLAN

CONSULTANT FILE No.	
DATE	2020–12–17
SCALE	NTS
REF. No.	***RN 20-##***
DWG No.	***RR73-##***
REV.	***1***

DRAWING FILE: L:\Engineering\Region Wide\E2002 2020 Hot Mix – Part 2\Drawings\Detour Routes\2021 CARRY OVER DETOURS\updated drawings\73 FLY RD.dwg PLOTTED: Apr 12, 2021 – 11:38am PLOTTED BY: VILLELLAA